P. M. Unit No 10
Proposed Water Mains

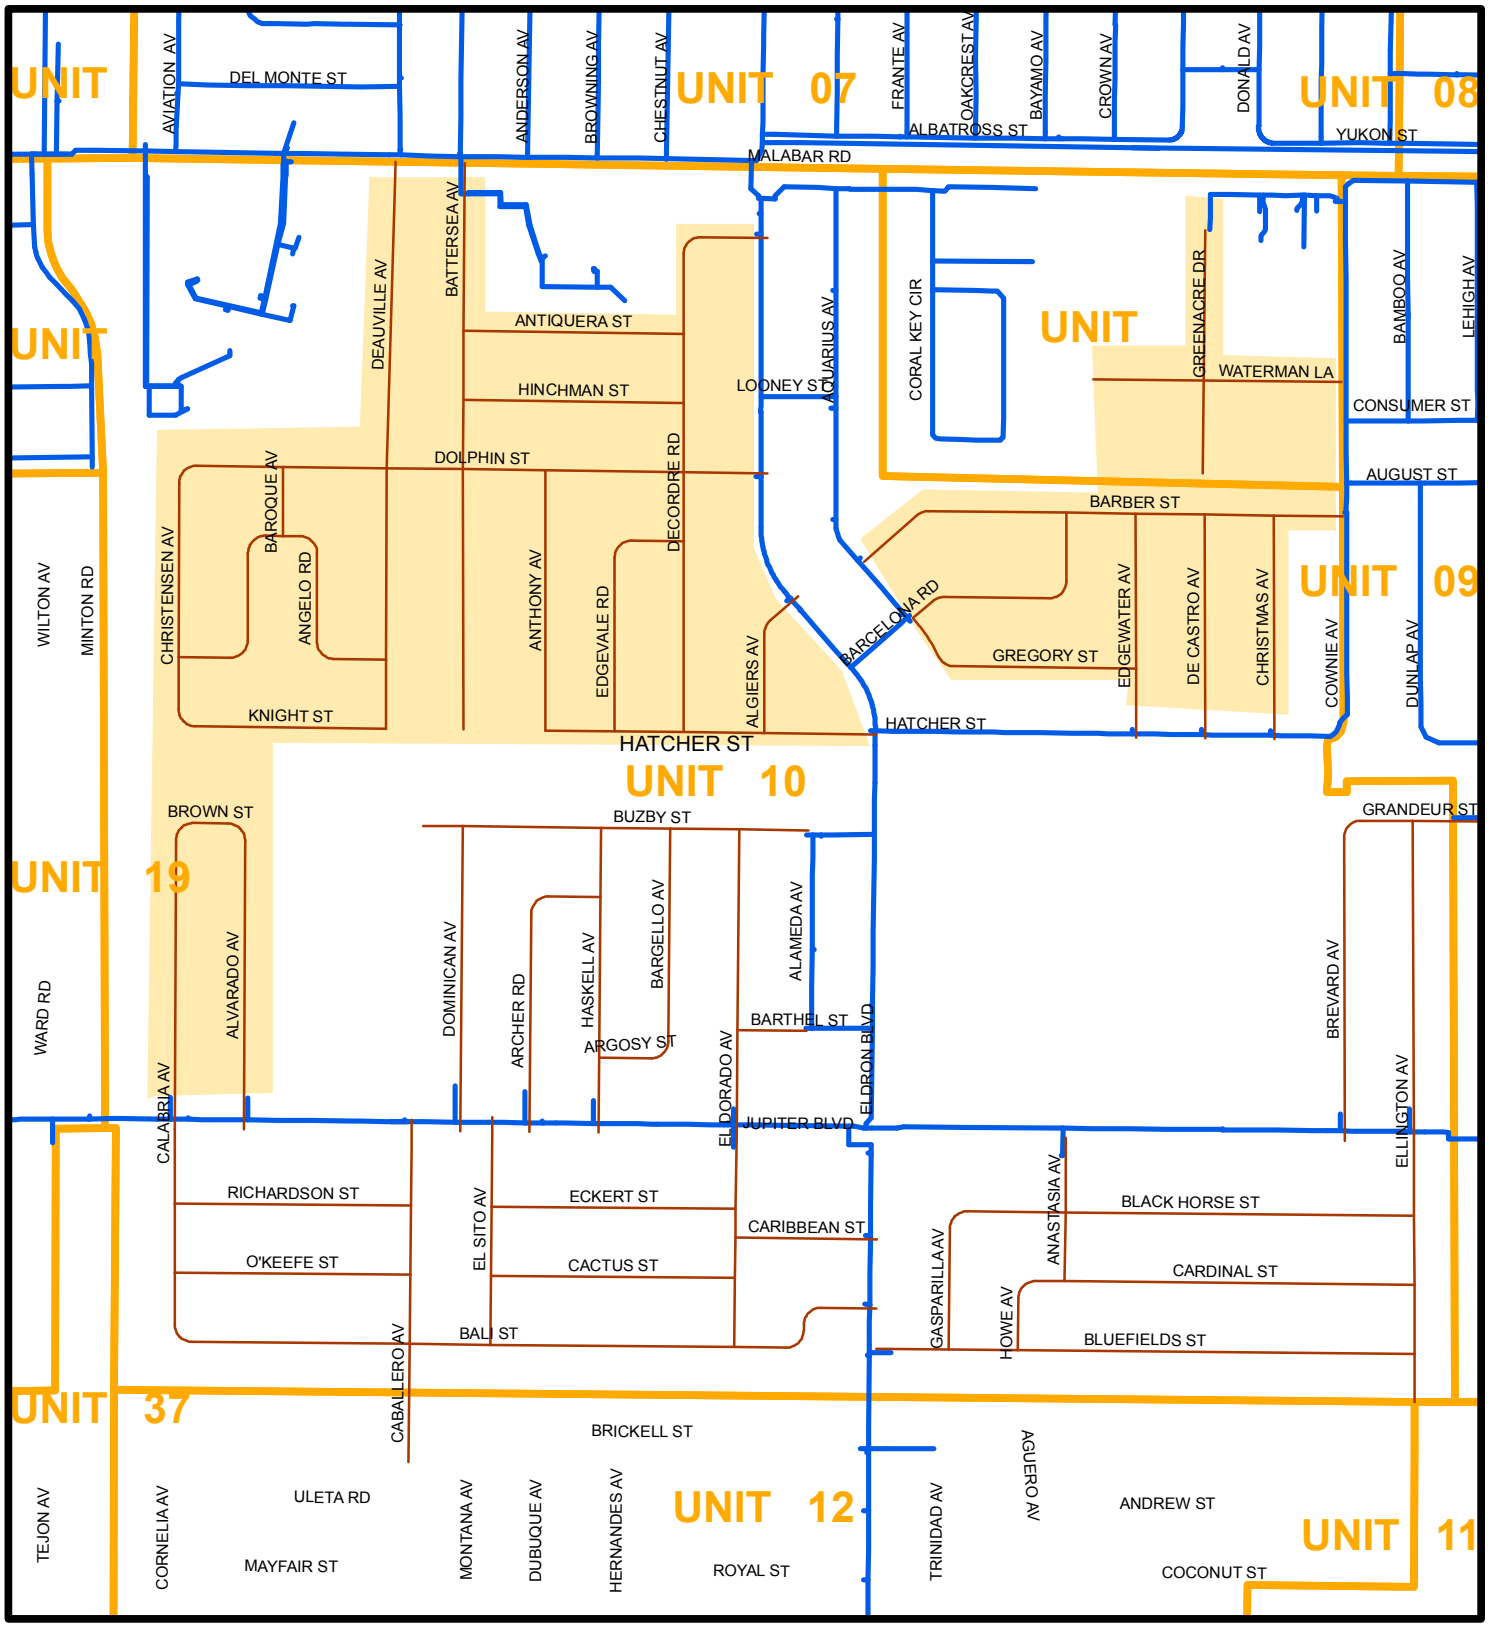

SECTION 1
WATER MAIN AS-BUILT

Legend

PM10_WMLENGTH

WPressurizedMain

PB_ROADS

62,459 LF PROP WM LENGTH